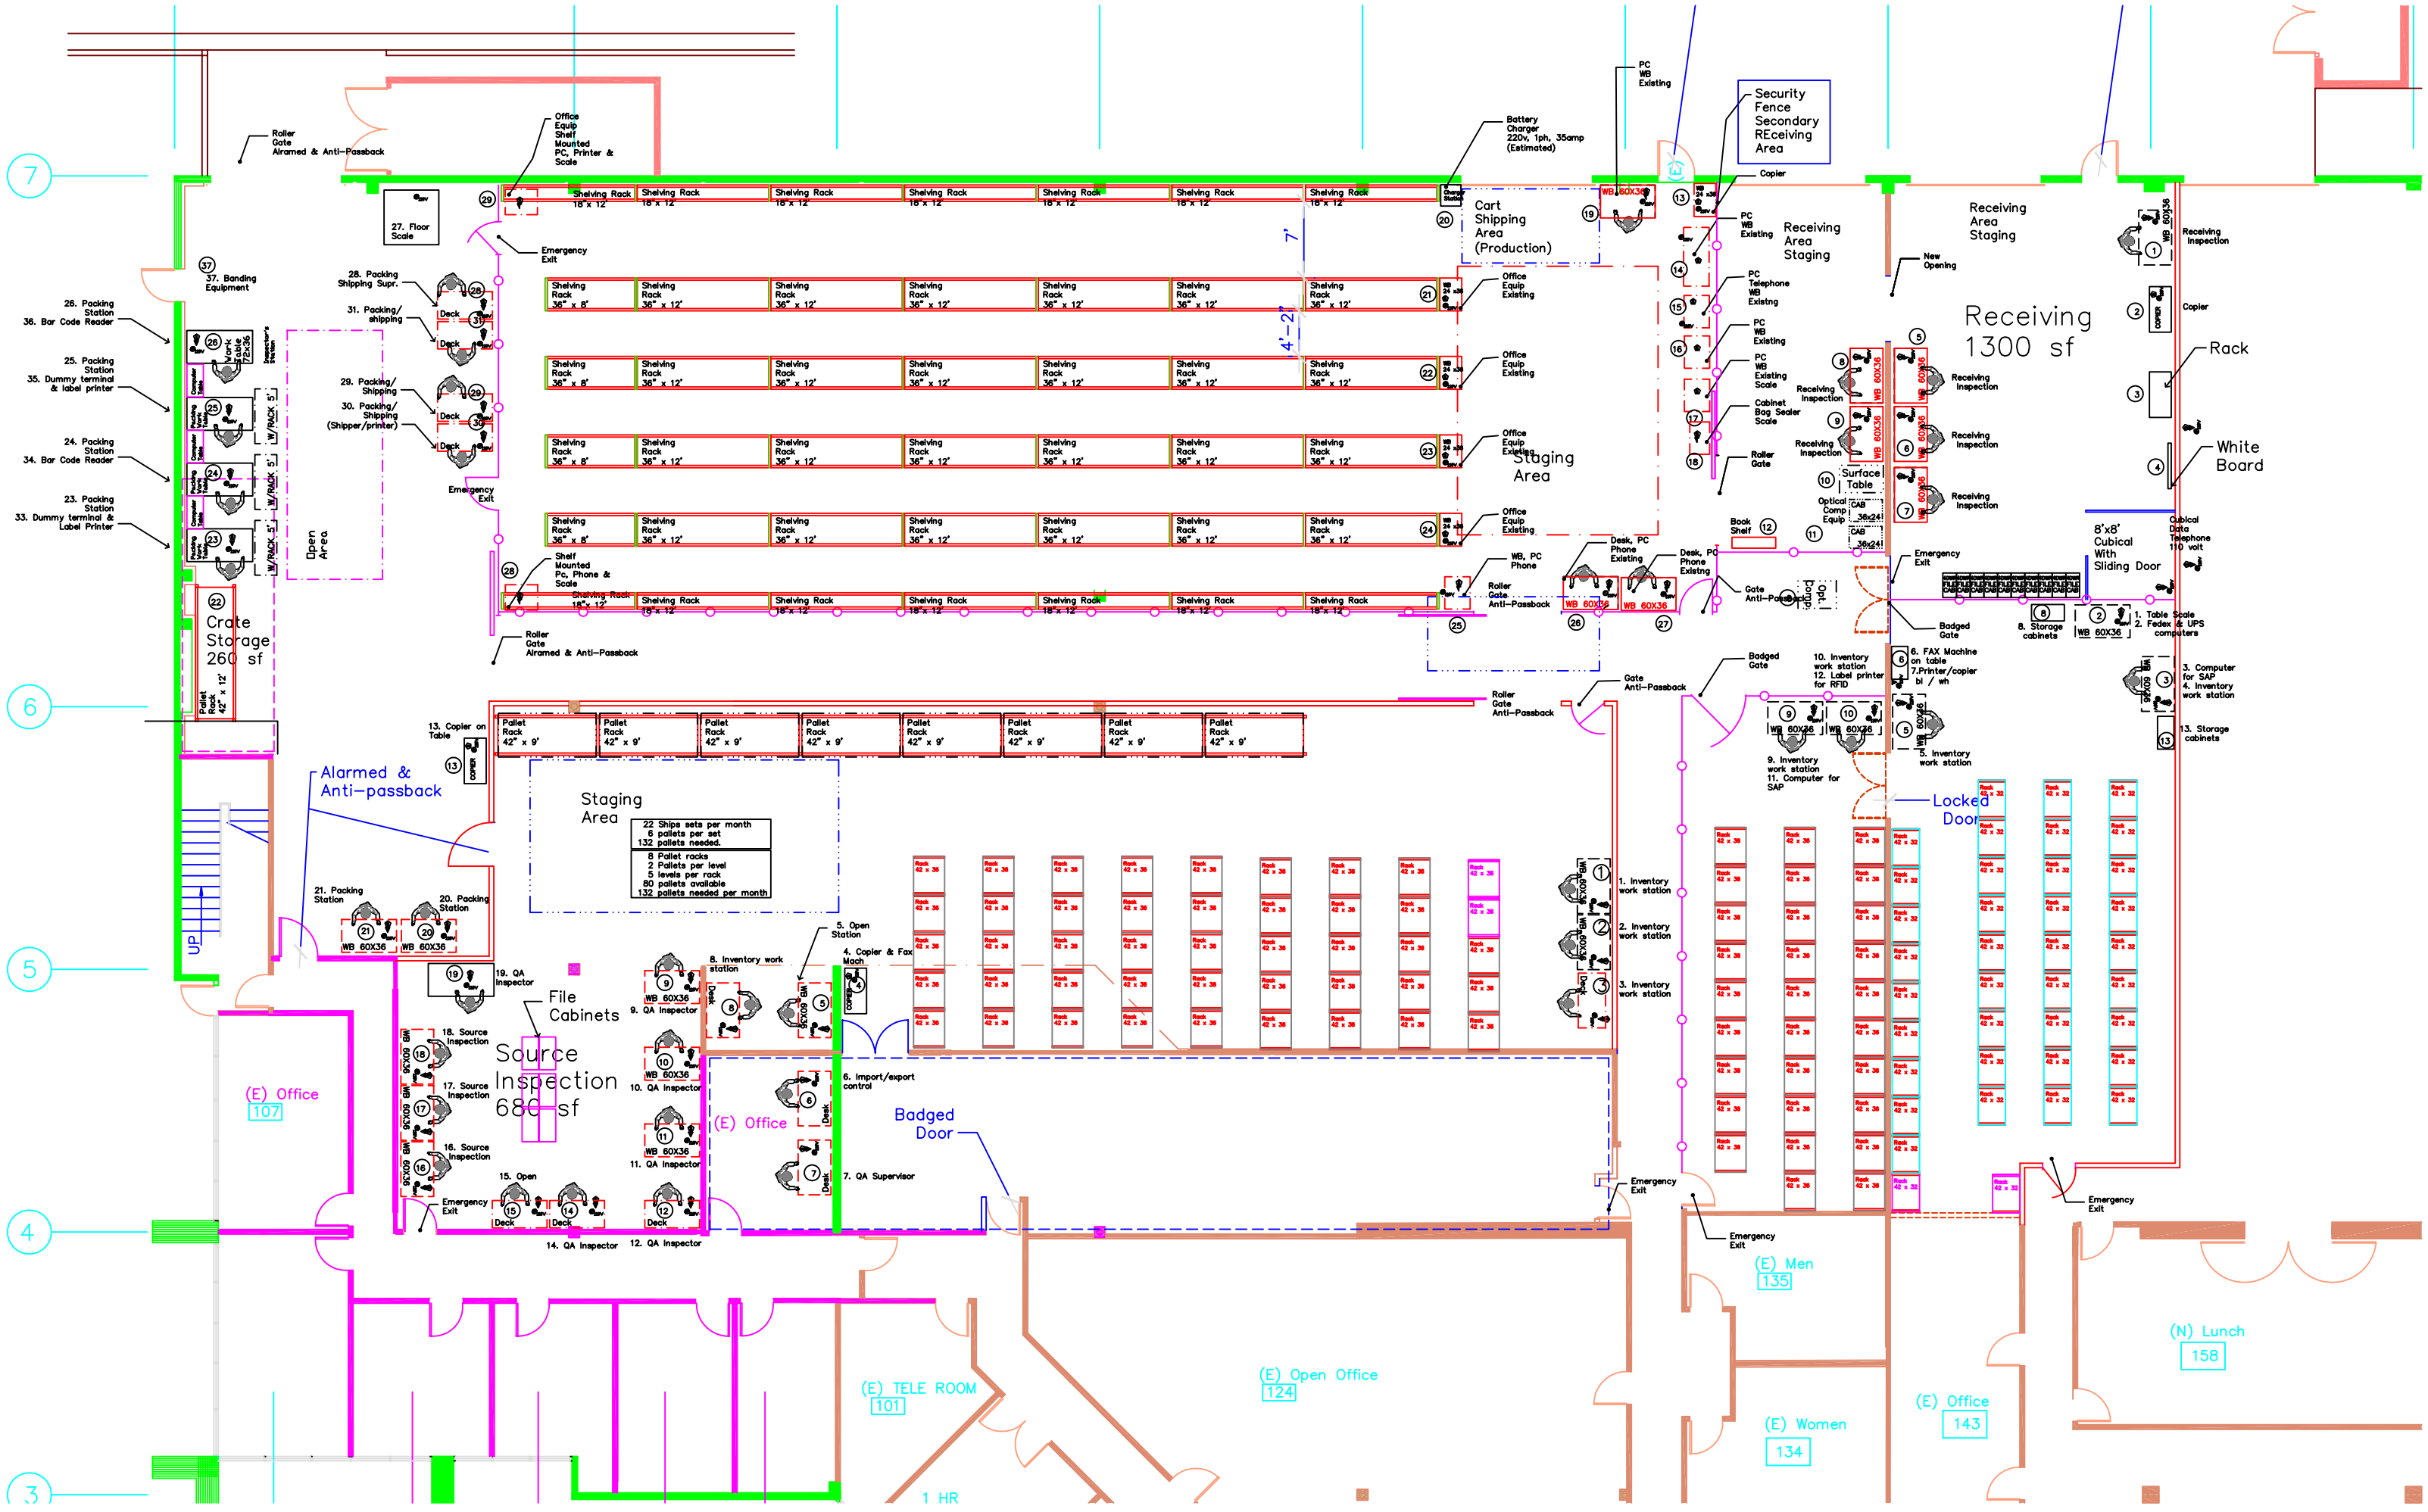
Receiving 1300 sf
Crate Storage 260 sf
Staging Area
Source Inspection 680 sf
Cart Shipping Area (Production)
Receiving Area Staging
Open Area
Alarmed & Anti-passback
Locked Door
Badged Door
File Cabinets
Security Fence Secondary REceiving Area
8'x8' Cubical With Sliding Door
White Board
Rack
(E) Office 107
(E) TELE ROOM 101
(E) Open Office 124
(E) Men 135
(E) Women 134
(E) Office 143
(N) Lunch 158
1 HR
Shelving Rack 18" x 12'
Shelving Rack 36" x 8'
Shelving Rack 36" x 12'
Pallet Rack 42" x 9'
Pallet Rack 42" x 12'
Rack 42 x 36
Rack 42 x 32
WB 60X36
Roller Gate Alarmed & Anti-Passback
Emergency Exit
Office Equip Shelf Mounted PC, Printer & Scale
Shelf Mounted Pc, Phone & Scale
Battery Charger 220v, 1ph, 35amp (Estimated)
Office Equip Existing
WB, PC Phone
Desk, PC Phone Existing
Roller Gate Anti-Passback
Gate Anti-Passback
Badged Gate
New Opening
Receiving Inspection
Surface Table
Book Shelf
Copier
PC WB Existing
PC Telephone WB Existng
PC WB Existing Scale
Cabinet Bag Sealer Scale
Roller Gate
Table
Table Scale
Fedex & UPS computers
Computer for SAP
Inventory work station
Storage cabinets
FAX Machine on table
Printer/copier bl / wh
Label printer for RFID
Computer for SAP
Open Station
Copier & Fax Mach
Import/export control
QA Supervisor
QA Inspector
Source Inspection
Open
Packing Station
Bar Code Reader
Dummy terminal & label printer
Packing Shipping Supr.
Packing/ shipping
Packing/ Shipping
Packing/ Shipping (Shipper/printer)
Floor Scale
Banding Equipment
Copier on Table
Shipping Sets per month
6 pallets per set
132 pallets needed.
8 Pallet racks
2 Pallets per level
5 levels per rack
80 pallets available
132 pallets needed per month
UP